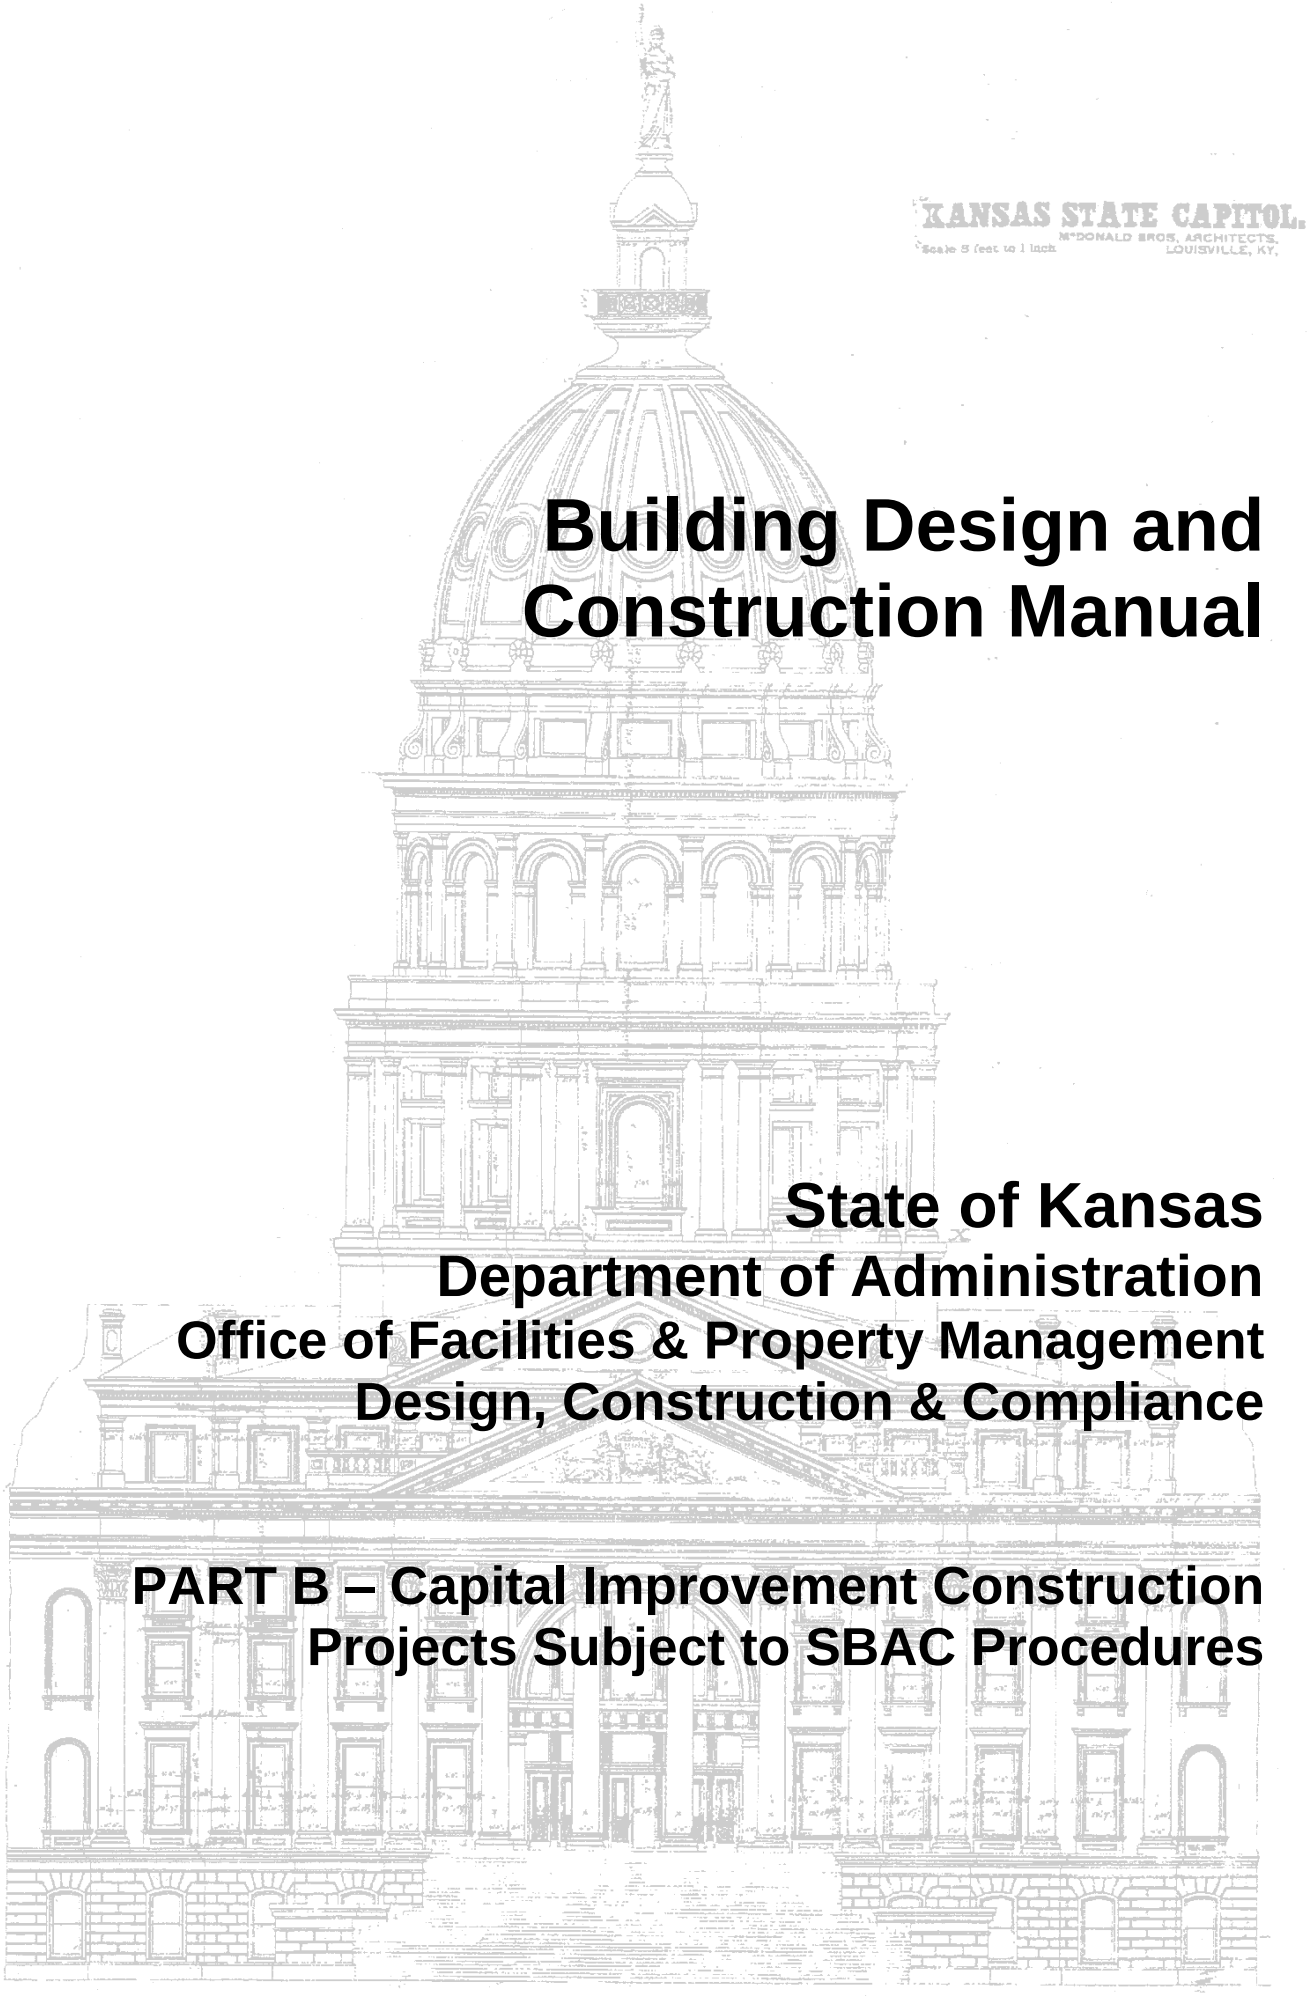

Building Design and Construction Manual

State of Kansas
Department of Administration
Office of Facilities & Property Management
Design, Construction & Compliance

PART B – Capital Improvement Construction Projects Subject to SBAC Procedures